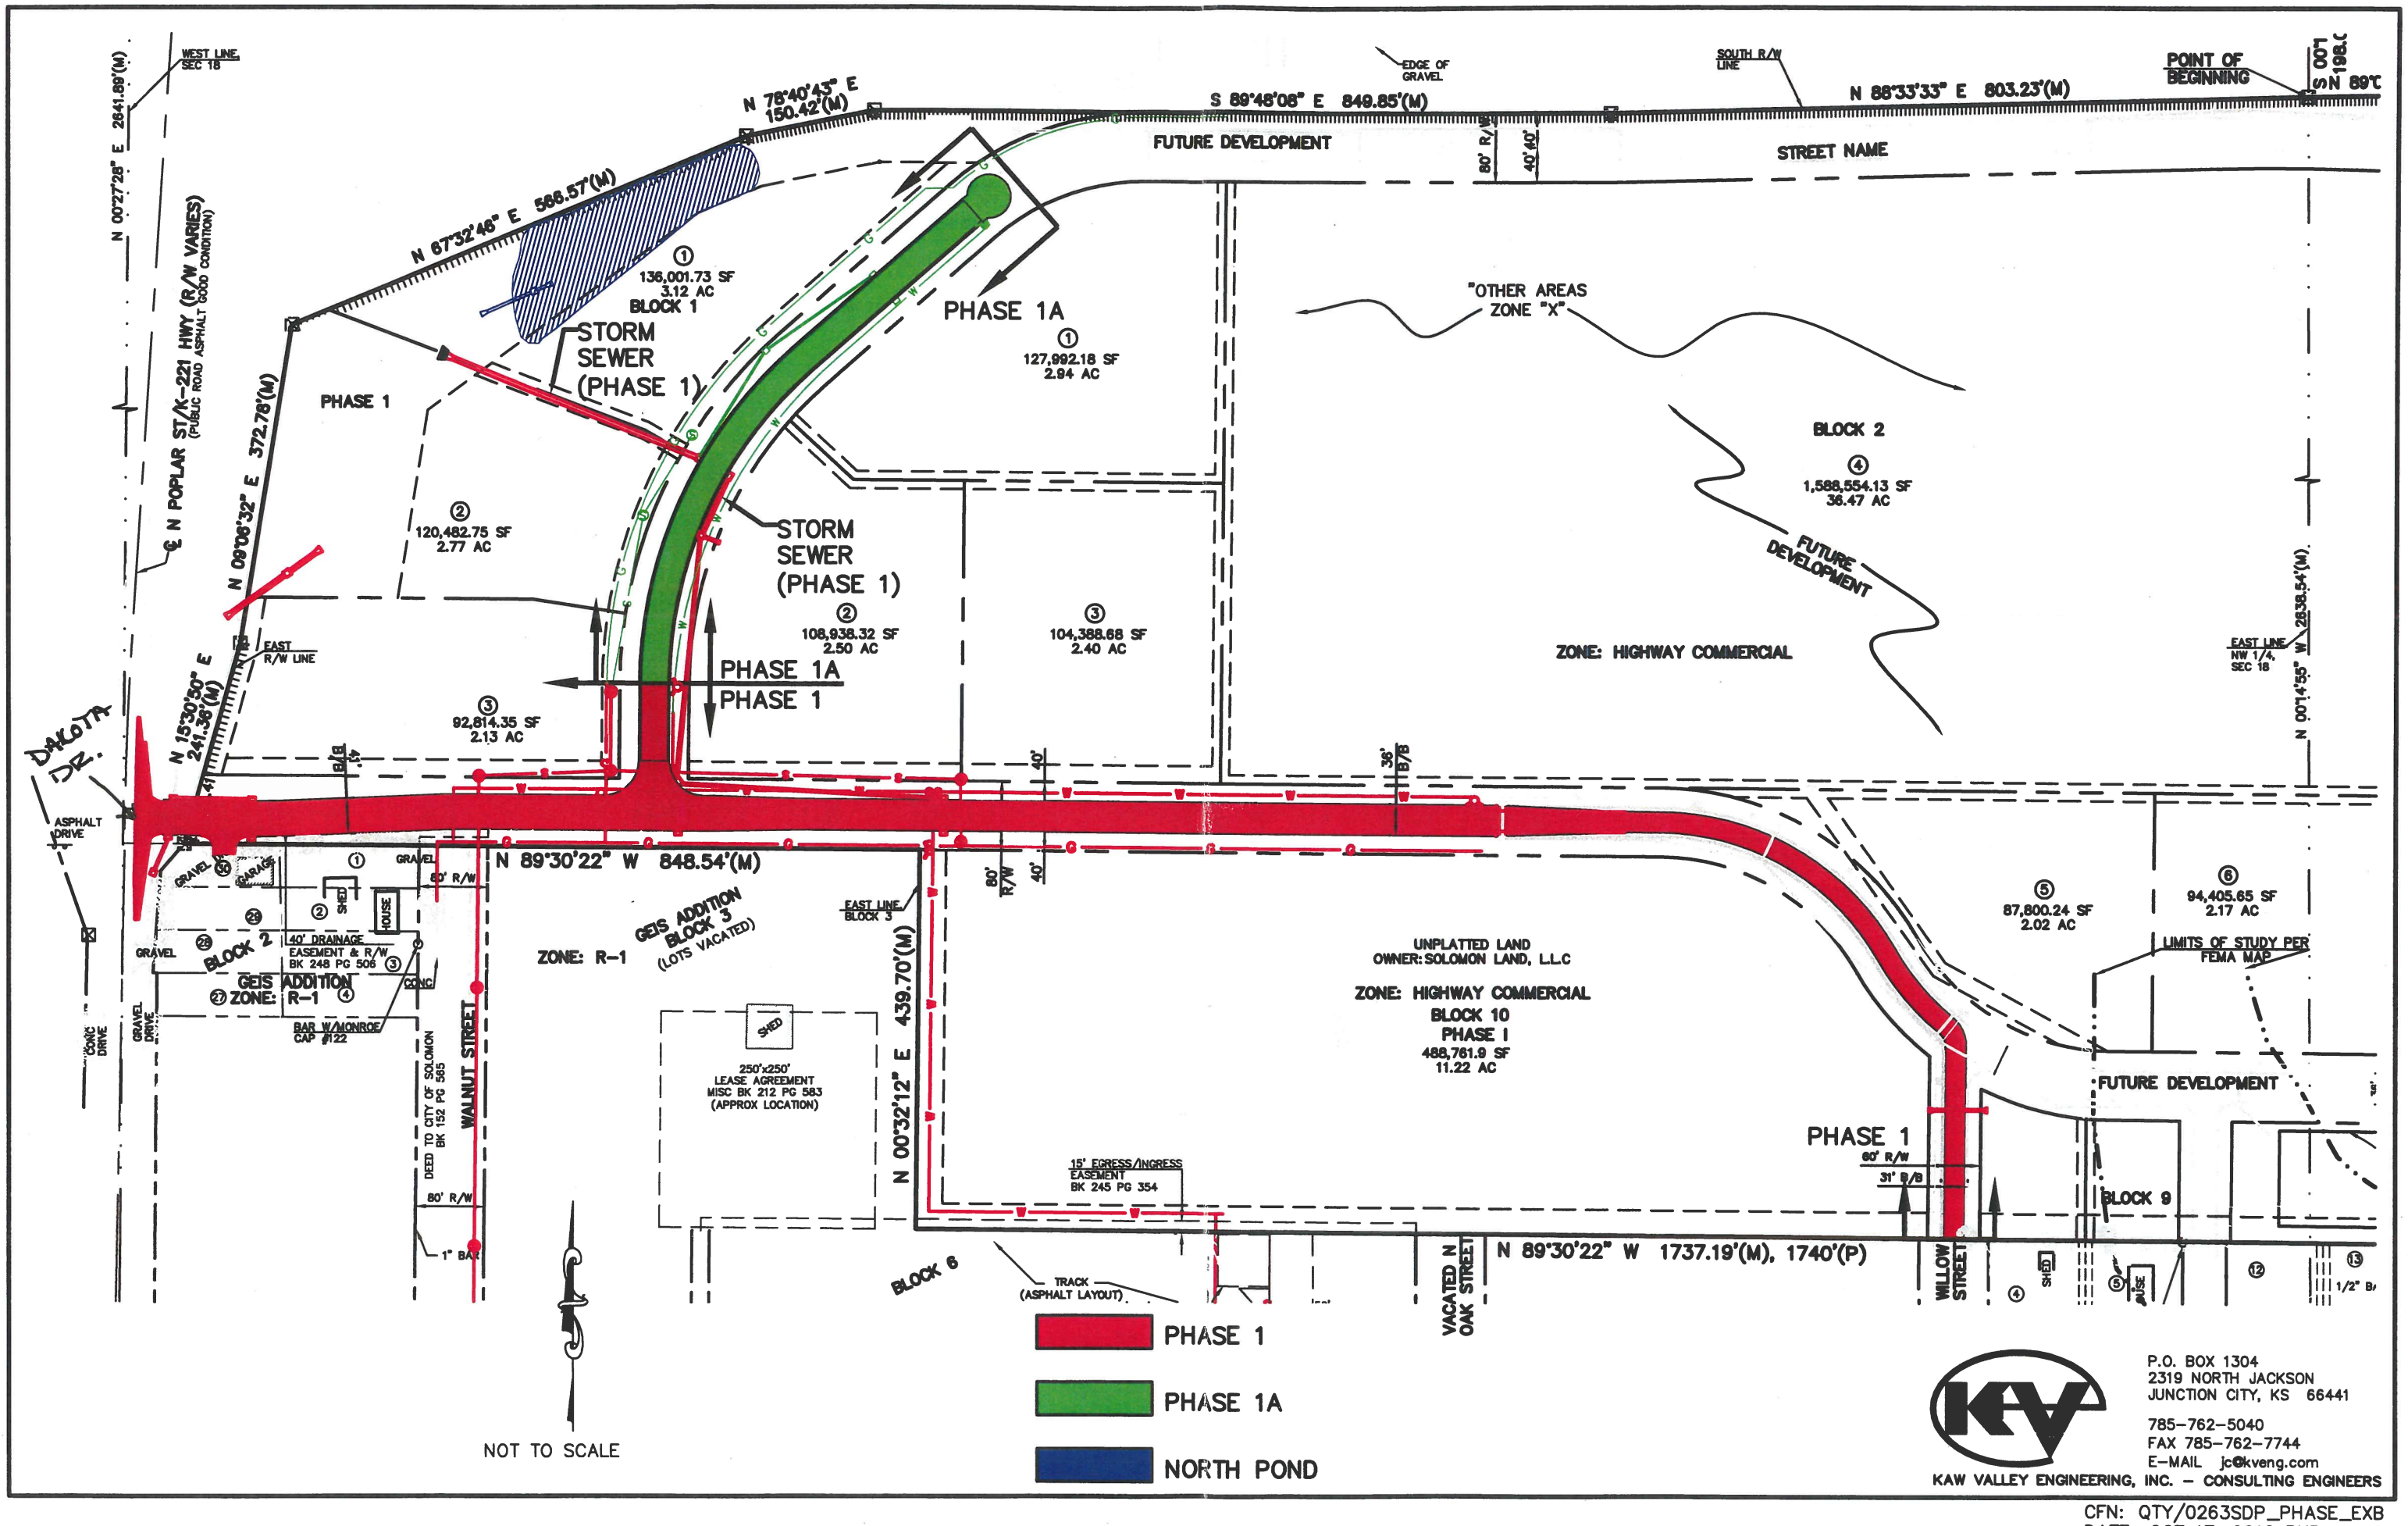

P.O. BOX 1304
2319 NORTH JACKSON
JUNCTION CITY, KS 66441
785-762-5040
FAX 785-762-7744
E-MAIL jc@kveng.com
KAW VALLEY ENGINEERING, INC. – CONSULTING ENGINEERS

CFN: QTY/0263SDP_PHASE_EXB
DATE: OCT 17, 2012 BKR